Notes:

THIS DRAWING IS TO BE READ IN CONJUNCTION WITH ALL OTHER RELEVANT DRAWINGS, DETAILS, SCHEDULES AND SPECIFICATIONS. DO NOT SCALE FROM THIS DRAWING. ALL DIMENSIONS TO BE CHECKED ON SITE PRIOR TO STARTING OF WORKS.

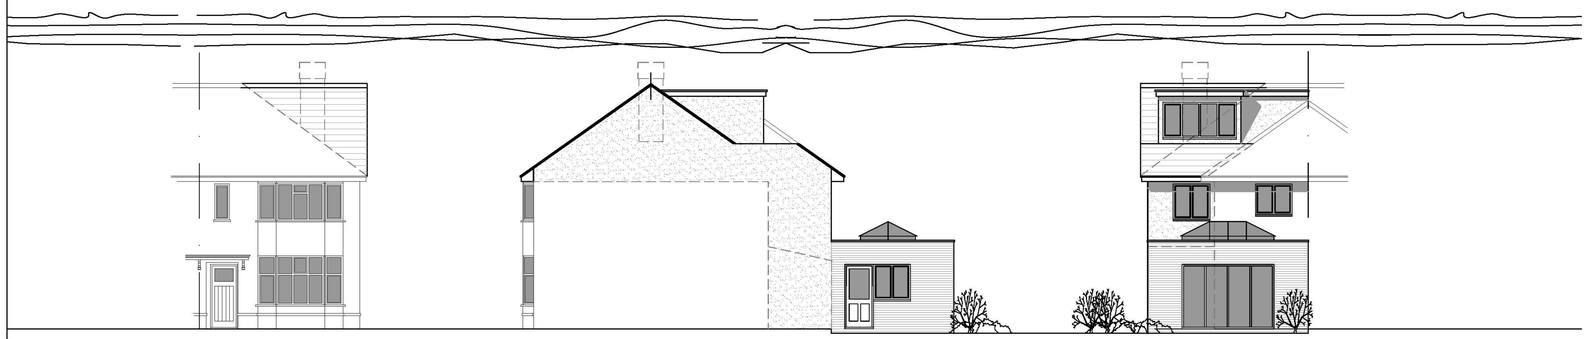

Front Elevation

Side Elevation

Rear Elevation

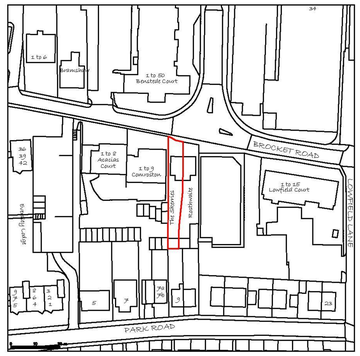

Location Plan

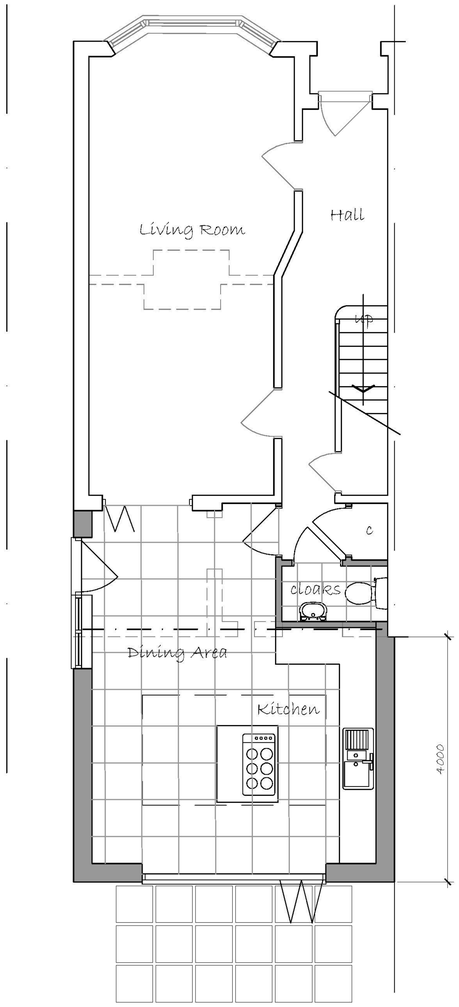

Ground Floor Plan

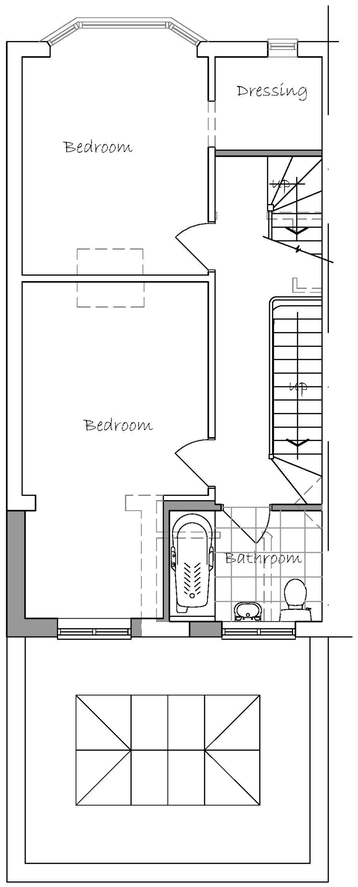

First Floor Plan

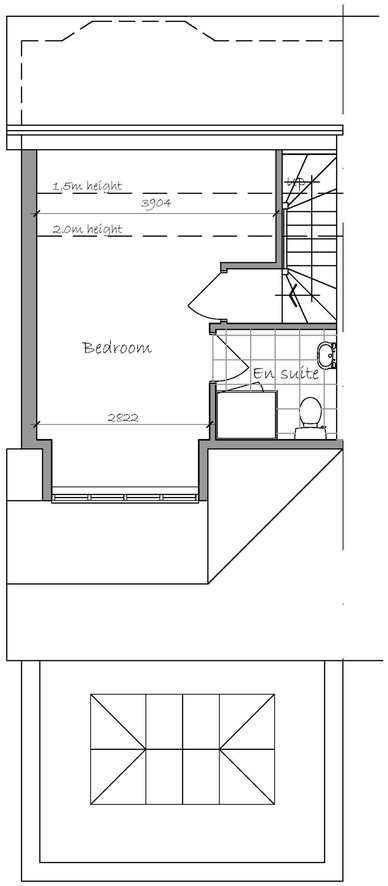

Second Floor Plan

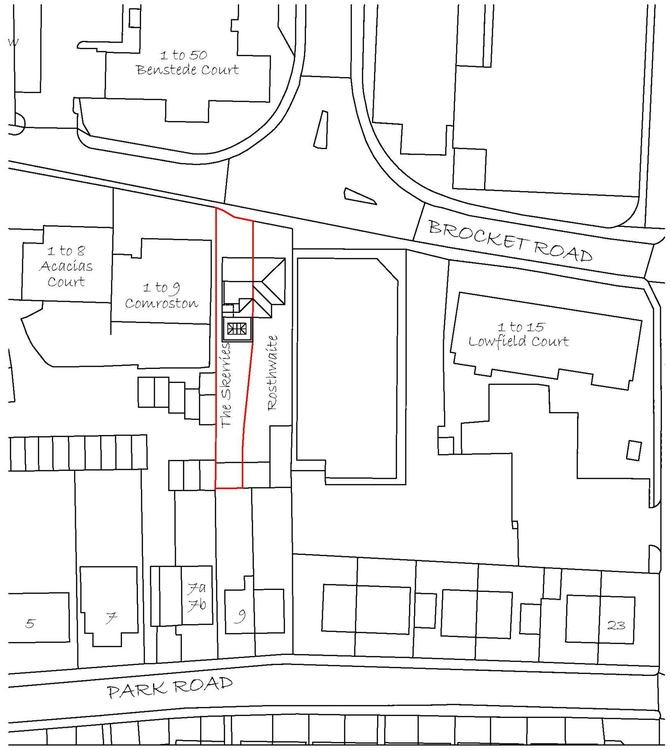

Site and Roof Plan

Date	Description	Rev
July 2016	Dropped kerb removed from application	A

Three Square Design Ltd
Architectural Designers

6 The Meadows
Dunmow Road
Little Canfield, Essex. CM6 1TA
Tel: 01279 870767
Email: andrewtate.threesquaredesign@gmail.com

Project Skerries
Brocket Road
Hoddesdon EN11 8PE

Drawing Proposal

Date May 2016

Scale 1:50, 1:100, 1:500 & 1:1250 @ A1

Drawn at 313 / P / 002A

For guidance only. Do not scale off this drawing